



RENAISSANCE ZONE AUTHORITY

MEETING AGENDA

July 13, 2023

Tom Baker Meeting Room
Lower level

4:00pm

City-County Office Building
221 North 5th Street

The City of Bismarck is encouraging citizens to provide their comments for public hearing items on the Renaissance Zone Authority agenda via email to dnairn@bismarcknd.gov. The comments will be sent to the Renaissance Zone Authority prior to the meeting and included in the minutes of the meeting. To ensure that comments are compiled and forwarded to the Renaissance Zone Authority with enough time to review all comments, please submit your comments no later than 8:00 am the day of the meeting. Comments should also include which agenda item number your comment references and your

name. Late or anonymous comments will not be forwarded to the Renaissance Zone Authority or included in the minutes of the meeting. If you would like to appear via video or audio link for a 3-5-minute comment on a public hearing item, please provide your e-mail address and contact information to dnairn@bismarcknd.gov at least one business day before the meeting.

As always, live meeting coverage is available on Government Access Channels 2 and 602HD, or streaming live and archived online at FreeTV.org.

Item No.

Page No.

REGULAR AGENDA

Requests for Renaissance Zone and/or Downtown Design Review approval

1. The Fleck House | 122 East Thayer Avenue 3

- Downtown Design Review | DDR2023-003

Staff recommendation: Approve with Conditions ☐ approve ☐ continue ☐ table ☐ deny

2. Storefront Replacement | 402 East Main Avenue 18

- Downtown Design Review | DDR2023-004

Staff recommendation: Approve ☐ approve ☐ continue ☐ table ☐ deny



3. **Brick Planter Removal | 119 North 4th Street** 26
- Downtown Design Review | DDR2023-005
- Staff recommendation: Approve with Conditions* ☐ *approve* ☐ *continue* ☐ *table* ☐ *deny*

OTHER BUSINESS

4. Report from City Staff
5. Report from Downtowners

ADJOURNMENT

6. Adjourn. The next regular meeting date is scheduled for **August 10, 2023**

Enclosure: *Renaissance Zone Project Status Spreadsheet*

Project Summary

<i>Title:</i>	The Fleck House
<i>Status:</i>	Renaissance Zone Authority
<i>Property Owner(s):</i>	Fleck House, LLC
<i>Project Contact:</i>	Jeff Ubl, Ubl Design Group
<i>Project Location:</i>	122 East Thayer Avenue
<i>Applicant Request:</i>	Renovate existing buildings and construct new 4-story mixed use building
<i>Staff Recommendation:</i>	Approve with conditions



Project Narrative

Fleck House, LLC is requesting downtown design review approval of renovations and new construction on the property of 122 East Thayer Avenue, formerly occupied by the Budget Inn. The designs are depicted on the attached renderings.



Existing conditions of 122 East Thayer

The design consists of the three phases:

1. The 1980's addition to the north of the building, known as the "Annex," will be completely renovated into 20 studio

apartments, with exterior modifications to include new windows doors, roof, siding, painting, and landscaping elements including a private courtyard.

2. The original 1960's hotel, known as the "Fleck House," will be completely renovated into 22-24 studio apartments, with exterior changes to include new doors, windows, roof, painting, railings, signs, and landscaping. The existing wings of the building, extending from east to west, would be demolished. The design intent is to replicate the original motel aesthetic.
3. A new 4-story building, to be known as the "Roanoke," would be constructed on the east side of the parcel. The building would include 45 new apartments, with a mix of one and two-bedrooms. New materials on the building would include brick, metal siding, cement board siding, wood, and concrete. Streetscape improvements along North 2nd Street and segments of East Thayer and East Rosser would be completed.

(continued)

The applicant has expressed an interest in utilizing the Renaissance Zone Program to make all phases of this project more feasible to complete. The Renaissance Zone Authority is in the process of seeking renewal of this program, and the applicant would request Renaissance

Zone designation if this were made available. The applicant is aware that any improvements made to the property prior to approval as a Renaissance Zone project may not be included in the required level of capital improvement investment to meet project evaluation criteria.

Project Context

Land uses adjacent to the project area are depicted on the adjacent map:



Review Standards and Findings of Fact

The request is evaluated according to standards contained within the Comprehensive Plan, Bismarck Code of Ordinances, and relevant state law. Findings of fact, related to land use, are presented in response to each standard.

Design standards of the DC – Downtown Core or DF – Downtown Fringe zoning districts, as applicable, would be met with the proposed design (Section 14-04-21.1(4), 14-04-21.2 (4))

Yes. All use and dimensional requirements of the DF – Downtown Fringe zoning district would be met. The proposed building height is 53 feet, which is under the maximum of 75 feet in this district. Setbacks should be between 0 and 25 feet, and the proposed building would comply with this range on all sides.

The existing building on the site is not within the Downtown Historic District or independently listed on the national register of historical places. Although the applicant does intend to draw design elements from its original character, ordinance requirements related to historic buildings do not apply.

Off-street parking is not required by ordinance in this district. The project would include 74 off-street parking, and approximately 2-3 new on-street public parking spaces (due to a removal of driveways).

The 2015 Downtown Design Guidelines, and other relevant plans and policies, would be adhered to with the proposed design (Downtown Design Guidelines)

(continued)

Yes. Many elements of the Downtown Design Guidelines would be addressed with the proposed design.

The new building, known as the Roanoke, creates a consistent street edge on two sides of the property, with articulation of the building façade to enhance visual interest, a distinctive entrance setback from the street edge, and higher levels of activity on the southeast corner, where most appropriate.

The mix of uses is well proportioned for this context, with ground-floor retail concentrated along West Thayer Avenue. This extends a small existing commercial street frontage (e.g. Bread Poets), and allows future growth of retail and services in this area of downtown. Furthermore, the mix of presumably more affordable studio apartments in the rehabilitated building with new larger apartments furthers a Comprehensive Plan goal of diversifying housing type choices.

The ground floor retail space is planned as a commercial shell, allowing the space to be partitioned by future tenants according to their needs, remaining adaptable to future uses. Entrances will be made from East Thayer Avenue primarily. If an entrance is created to North 2nd Street the full sidewalk streetscape treatment should be extended through this ground-floor retail area as well.

The orientation of the building supports a vibrant pedestrian environment along the East Thayer Avenue and North 2nd Street sides of the building. Two existing curb cuts along these street frontages will be removed, allowing a safe and cohesive streetscape environment for pedestrians.

Primary vehicular access will occur from East Rosser Avenue, through property to the north owned by Blackridge II, LLC. The City Engineer has assented to this new access point, with certain stipulations to ensure traffic safety. An

easement will need to be obtained for access through this property.

The streetscape elements would include bike racks and benches, both of which as identified in the guidelines. New street trees would be planted, as depicted on the attached designs.

Material samples with more specific details on product types will be supplied to the Downtown Design Review Committee during the meeting. The material choices will be comparable to what was used on the approved design for the completed Renaissance Lofts at 500 North 3rd Street.

The color palate is “simple and complementary to adjoining buildings,” as suggested in the guidelines.

The project would meet all applicable building code requirements.

Yes. Adherence to building and fire codes would be verified prior to issuance of a building permit, subject to review of more detailed building plans. There are no features of the proposed design submitted with this request that present an obvious and insurmountable conflict with building code requirements.

Proper administrative procedures related to the request are being followed (Section 14-04-21.1(4)b, 14-04-21.2 (4)b)

Yes. An application requesting downtown design review approval has been submitted to the Community Development Department. Staff have reviewed the application and submit to the Renaissance Zone Authority for final consideration.

The public health, safety and general welfare will not be adversely impacted by the proposed design ([Goal S10-a](#))

Yes. As a cumulative result of all findings contained in this staff report, City of Bismarck staff

(continued)

find that the proposed design would not adversely impact the public health, safety, and general welfare.

Staff Recommendation

Based on the above findings, staff recommends approval of the proposed design for 122 East Thayer Avenue as presented in all submitted documents and materials, with the following conditions:

1. An access easement is recorded for access through Lots 1-2, Block 100, Original Plat.
2. Any substantive revisions to the approved design must be reconsidered by the Downtown Design Review Committee prior to implementation.

Attachments

1. Renderings of Designs

Staff report prepared by: Daniel Nairn, AICP, Planning Manager
701-355-1854 | dnairn@bismarcknd.gov



E Rosser Ave

N 1st St

Annex

Fleckhouse

E Thayer Ave

N 2nd St

Roanoke

Parking
- West Lot: 24
- Garage: 50



Mechanical Equipment

Trash

Possible Transformer
Location

Electrical Equipment



Metal Siding

Wood

Cement Board
Siding

Brick



T.O DECK
153'- 0"

T.O DECK
144'- 6 1/6"

F.F ELEV
133'- 4 1/4"

F.F ELEV
122'- 1 3/8"

F.F ELEV
110'- 1/2"

T.O SLAB
100'-0"















STAFF REPORT

Agenda Item # 2

July 13, 2023

Application for: **Downtown Design Review**

Project ID: **DDR2023-004**

Project Summary

<i>Title:</i>	Storefront Replacement
<i>Status:</i>	Renaissance Zone Authority
<i>Property Owner(s):</i>	Cape Boats, LLC
<i>Project Contact:</i>	Michael Vetter, JLG Architects
<i>Project Location:</i>	402 East Main Avenue
<i>Applicant Request:</i>	Replace entire storefront system
<i>Staff Recommendation:</i>	Approve



Project Narrative

Cape Boats, LLC is requesting downtown design review approval for replacement of the ground level storefront system at 402 East Main Avenue. The existing windows and frames will be replaced with new windows and frames. The improvements are intended to facilitate the occupation of one tenant space by JLG Architects. Another space will be available for a future tenant.

The Downtown Design Review Committee approved an overall renovation of this building façade on February 13, 2020. As part of this project, the stucco was removed from the walls and the underlying historic façade was revealed. Alterations to the storefront were not completed during this previous project.

Project Context

Land uses adjacent to the project area are depicted on the adjacent map:



(continued)



Existing Conditions of 402 East Main Avenue

Review Standards and Findings of Fact

The request is evaluated according to standards contained within the Comprehensive Plan, Bismarck Code of Ordinances, and relevant state law. Findings of fact, related to land use, are presented in response to each standard.

Design standards of the DC – Downtown Core or DF – Downtown Fringe zoning districts, as applicable, would be met with the proposed design (Section 14-04-21.1(4), 14-04-21.2 (4))

Yes As a presented, the replacement of the existing storefront system would comply with all ordinance requirements. The applicant intends to use a transparent Low-E glass, which would have higher visibility than the existing tinted glass.

Projecting signs are permitted in the DC – Downtown Core zoning district, although an encroachment agreement from the City Engineer will be necessary prior to installation.

The 2015 Downtown Design Guidelines, and other relevant plans and policies, would be adhered to with the proposed design (Downtown Design Guidelines)

Yes. Downtown Design guidelines would be met with this request. The proposed alterations and occupation of the space will enhance activity and interest at this important corner of downtown. The use of a bulkhead/kickplate at the base of the

storefront adheres to the traditional design, aligns with other building features on 4th Street, and helps protect the glass from damage.

The use of more transparent glass in the transom area will enhance visibility and allow more daylight into the interior space.

The articulation of the framing and the recessed entrance, which align well with the guidelines, will remain similar to existing.

The project would meet all applicable building code requirements.

Yes. Adherence to building and fire codes would be verified prior to issuance of a building permit, subject to review of more detailed building plans. There are no features of the proposed design submitted with this request that present an obvious and insurmountable conflict with building code requirements.

Proper administrative procedures related to the request are being followed (Section 14-04-21.1(4)b, 14-04-21.2 (4)b)

Yes. An application requesting downtown design review approval has been submitted to the Community Development Department. Staff have reviewed the application and submit to the Renaissance Zone Authority for final consideration.

The public health, safety and general welfare will not be adversely impacted by the proposed design ([Goal S10-a](#))

Yes. As a cumulative result of all findings contained in this staff report, City of Bismarck staff find that the proposed design would not adversely impact the public health, safety, and general welfare.

Staff Recommendation

Based on the above findings, staff recommends approval of the proposed design for 402 East

(continued)

Main Avenue as presented in all submitted documents and materials, with the condition that any substantive revisions to the approved design must be reconsidered by the Downtown Design Review Committee prior to implementation.

Attachments

1. Designs provided by applicant

Staff report prepared by: Daniel Nairn, AICP, Planning Manager
701-355-1854 | dnairn@bismarcknd.gov




4TH & MAIN - STOREFRONT REPLACEMENT

SITE PLAN

JULY 13, 2023 | © 2023 JLG ARCHITECTS




DESIGN FOR LIFE

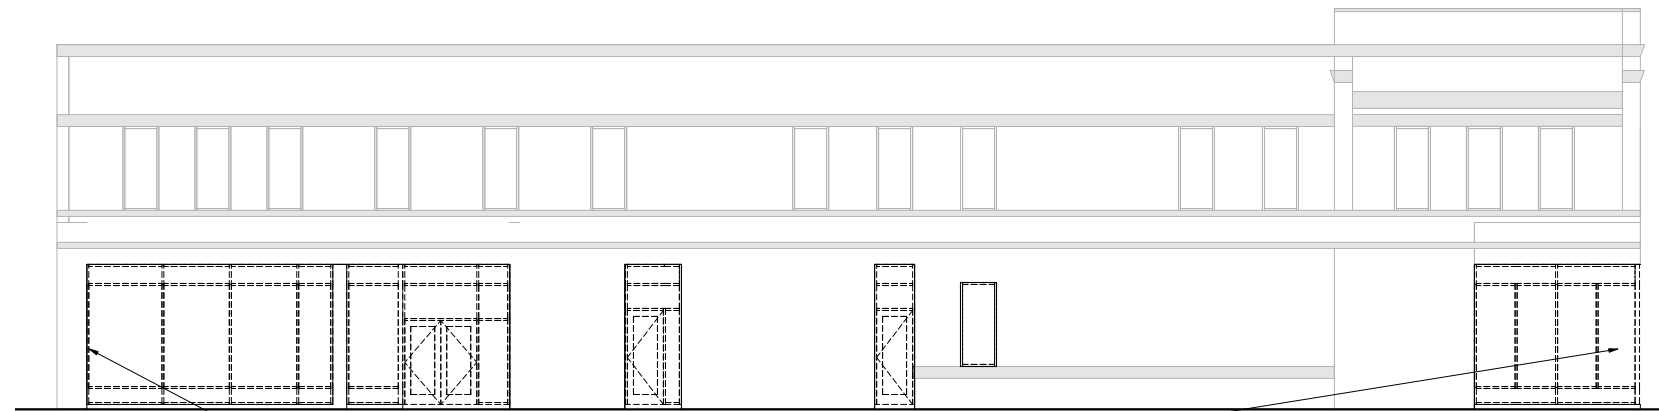

2
A300

WEST DEMO ELEVATION

SCALE: 1/8" = 1'-0"

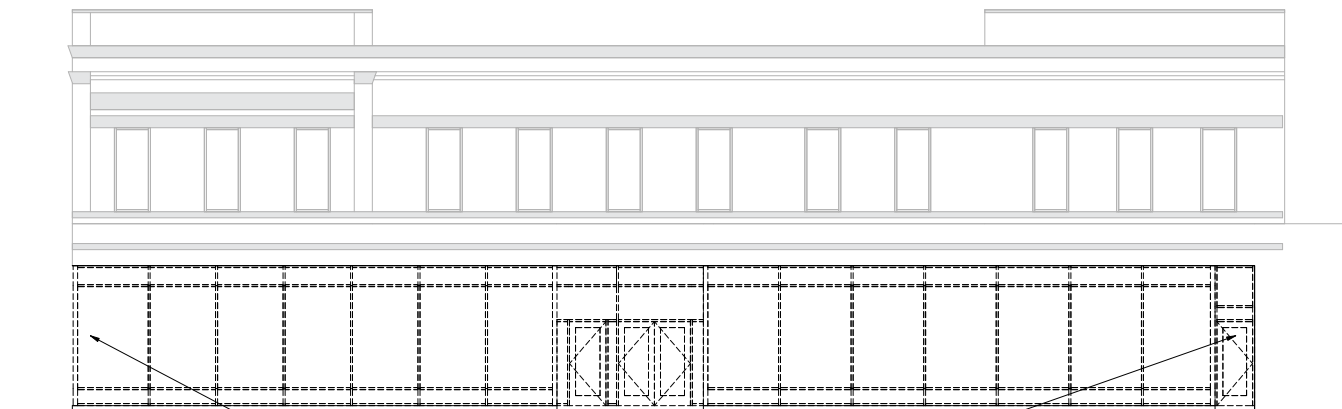

1
A300

SOUTH DEMO ELEVATION

SCALE: 1/8" = 1'-0"

4TH & MAIN - STOREFRONT REPLACEMENT

DEMOLITION ELEVATIONS

JULY 13, 2023 | © 2023 JLG ARCHITECTS



LOCATIONS OF STOREFRONT REPLACEMENT

4TH & MAIN - STOREFRONT REPLACEMENT

EXISTING IMAGE

JULY 13, 2023 | © 2023 JLG ARCHITECTS



DESIGN FOR LIFE



4TH & MAIN - STOREFRONT REPLACEMENT


NEW STOREFRONT

JULY 13, 2023 | © 2023 JLG ARCHITECTS




DESIGN FOR LIFE

Double Glazed

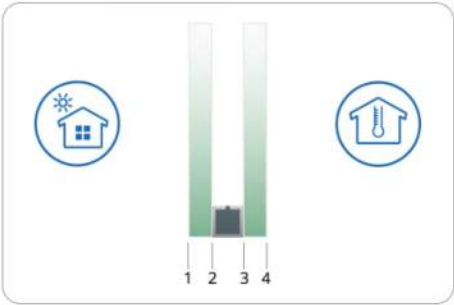

GLASS: Guardian Clear Glass (North America) Glass, 1/4" (6mm) (2-SunGuard® SNX 62/27 (North America))
GAP: 100% Air 12.7mm
GLASS: Guardian ExtraClear™ (Mexico) Glass, 1/4" (6mm)

1" INSULATED LOW-E GLAZING

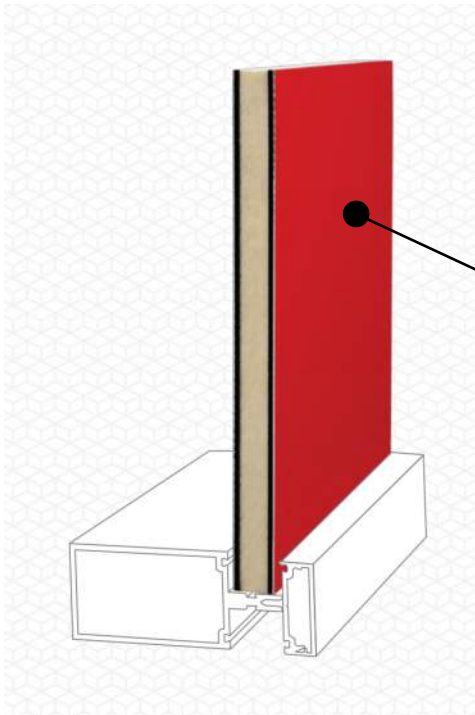

MAPES-R INFILL PANEL

- EXISTING BRICK TO REMAIN
- NEW TENANT SIGNAGE
- NEW ALUMINUM FLASHING:
DARK BRONZE ANODIZED ALUMINUM
- NEW STOREFRONT SYSTEM:
TUBELITE 14000 SERIES
DARK BRONZE ANODIZED ALUMINUM
1" INSULATED LOW-E GLAZING
- ALUMINUM INFILL MAPES PANEL:
DARK BRONZE ANODIZED ALUMINUM
- EXISTING CONCRETE CURB



4TH & MAIN - STOREFRONT REPLACEMENT

PRODUCT INFORMATION

JULY 13, 2023 | © 2023 JLG ARCHITECTS



DESIGN FOR LIFE

STAFF REPORT

Agenda Item # 3

July 13, 2023

Application for: **Downtown Design Review**

Project ID: **DDR2023-005**

Project Summary

<i>Title:</i>	Removal of Brick Planters
<i>Status:</i>	Renaissance Zone Authority
<i>Property Owner(s):</i>	ELAD, LLC
<i>Project Contact:</i>	Mick Peterson, ELAD, LLC
<i>Project Location:</i>	Adjacent to 119 North 4th Street
<i>Applicant Request:</i>	Remove brick planters in right-of-way
<i>Staff Recommendation:</i>	Approve with conditions



Project Narrative

ELAD, LLC is requesting downtown design review approval to remove three existing brick planters from the 4th Street right-of-way adjacent to 119 North 4th Street (Knowles Jewelry, Pirogue Grill).

The planters were likely installed to match the brick façade of the adjoining building, and have been maintained and provided electricity by the property owner of that building. Removal of the planters would allow sufficient room for two or three new street trees.

Project Context

Land uses adjacent to the project area are depicted on the adjacent map:



(continued)

Review Standards and Findings of Fact

The request is evaluated according to standards contained within the Comprehensive Plan, Bismarck Code of Ordinances, and relevant state law. Findings of fact, related to land use, are presented in response to each standard.

Design standards of the DC – Downtown Core or DF – Downtown Fringe zoning districts, as applicable, would be met with the proposed design (Section 14-04-21.1(4), 14-04-21.2 (4))

Yes. As an alteration of the public right-of-way, the design standards of the DC – Downtown Core district zoning ordinance would be apply.

The landscape ordinance typically requires 3 street trees per 100 linear feet of right-of-way, although the requested action does not trigger compliance with these requirements.

The 2015 Downtown Design Guidelines, and other relevant plans and policies, would be adhered to with the proposed design ([Downtown Design Guidelines](#))

Yes. The existing brick planters do not conform to the Downtown Streetscape Standards, and therefore their removal would support the intent.

The Together 2045 Comprehensive Plan promotes increasing the street tree canopy downtown. Objective I3(c) states:

“Allocate urban sidewalk space downtown and in dense areas to street trees, balancing the needs for pedestrian mobility, utilities, and social gathering”

Installation of street trees concurrently with planter removal would be more cost effective. Cost-share options may be available through Forestry’s Partners-in-Planting program or other sources.

The project would meet all applicable building code requirements.

Yes. The electrical supply would be removed and disconnected from its source. Adherence to

building and fire codes would be verified prior to issuance of a building permit, subject to review of more detailed building plans. There are no features of the proposed design submitted with this request that present an obvious and insurmountable conflict with building code requirements.

Proper administrative procedures related to the request are being followed (Section 14-04-21.1(4)b, 14-04-21.2 (4)b)

Yes. An application requesting downtown design review approval has been submitted to the Community Development Department. Staff have reviewed the application and submit to the Renaissance Zone Authority for final consideration.

The public health, safety and general welfare will not be adversely impacted by the proposed design ([Goal S10-a](#))

Yes. As a cumulative result of all findings contained in this staff report, City of Bismarck staff find that the proposed design would not adversely impact the public health, safety, and general welfare.

Staff Recommendation

Based on the above findings, staff recommends approval of the proposed design for 119 North 4th Street as presented in all submitted documents and materials, with the conditions that:

1. At least, two street tree wells are installed in accordance with Downtown Streetscape Standards in conjunction with the concrete removal.
2. Any substantive revisions to the approved design must be reconsidered by the Downtown Design Review Committee prior to implementation.

(continued)

Attachments

1. Image of Existing Planters

Staff report prepared by: Daniel Nairn, AICP, Planning Manager
701-355-1854 | dnairn@bismarcknd.gov

Existing Planters Adjacent to 119 North 4th Street



BISMARCK RENAISSANCE ZONE PROGRAM - PROJECT STATUS

State ID	Applicant	Street Address	Project Type	Status	RZA Hearing	Commission Review	State Approval	Completion Date	Proposed Investment	Verified Actual Investment	Initial Building Value	Estimated Building Value w/Investment
001-B	George T. Duemeland Revocable Trust	301 East Thayer Avenue	Purchase w/ Improve	Completed	12/10/02	12/17/02	01/02/03	12/01/03	\$44,366	\$66,397	\$77,000	\$150,000
002-B	Dakota Building Partnership	501 East Main Avenue	Purchase w/ Improve	Completed	01/06/03	01/07/03	02/26/03	01/31/07	\$300,000	\$284,195	\$444,200	\$540,000
003-B	Civic Square Development LLC	521 East Main Avenue	Purchase w/ Improve	Completed	02/07/03	02/11/03	04/21/03	12/31/07	\$600,000	\$618,111	\$500	\$500,000
004-B	Duemelands Commercial LLLP	301 East Thayer Avenue	Lease	Completed	07/14/03	07/22/03	09/25/03	12/01/03	N/A	N/A	N/A	N/A
005-B	John & Barbara Grinsteiner	200 North Mandan Street	Purchase	Completed	10/07/03	10/14/03	10/16/03	10/17/03	\$5,000	N/A	\$43,300	\$77,500
006-B	Woodmansee's, Inc.	114 North 4th Street	Rehabilitation	Completed	10/30/03	11/15/03	11/21/03	01/26/05	\$125,000	\$129,333	\$49,900	\$120,000
007-B	Bertsch Properties LLC	207 East Front Avenue	Rehabilitation	Completed	11/19/03	11/25/03	12/03/03	01/19/05	\$601,600	\$734,707	\$371,200	\$1,455,000
008-B	Northland Financial	207 East Front Avenue	Lease	Completed	11/19/03	11/25/03	12/03/03	09/16/04	N/A	N/A	N/A	N/A
009-B	Bertsch Properties LLC	218 South 3rd Street	Rehabilitation	Completed	11/19/03	11/25/03	12/03/03	01/20/05	\$329,150	\$378,013	\$142,300	\$840,000
010-B	Lee Enterprises Inc.	707 East Front Avenue	Rehabilitation	Completed	12/15/03	12/16/03	12/29/03	10/26/05	\$2,256,624	\$2,400,776	\$2,508,200	\$4,408,200
011-B	PJCM Partners, LLP	901/907 East Front Avenue	Rehabilitation	Completed	03/03/04	03/23/04	03/29/04	06/30/05	\$298,840	\$409,846	\$151,300	\$420,000
012-B	Gartner's Capital Shoe Hospital	302 East Thayer Avenue	Rehabilitation	Completed	05/25/04	05/25/04	06/04/04	12/06/05	\$85,000	\$103,455	\$49,900	\$125,000
013-B	AW Enterprises	216 North 2nd Street	Rehabilitation	Completed	08/10/04	08/10/04	08/18/04	06/22/05	\$208,814	\$263,473	\$173,500	\$275,000
014-B	Daryl Rosenau & Clarence Sayler	225 West Broadway Avenue	Purchase	Completed	02/07/05	02/08/05	02/16/05	12/26/07	\$69,550	\$70,002	\$167,000	\$182,500
015-B	J & L Development, Inc.	324 North 3rd Street	Rehabilitation	Completed	11/15/04	12/14/04	02/16/05	09/15/06	\$750,000	\$698,396	\$500,000	\$900,000
016-B	Pirogue Grille, Inc.	121 North 4th Street	Lease	Completed	03/02/05	03/08/05	03/22/05	08/24/05	N/A	N/A	N/A	N/A
017-B	Zorells Jewelry Inc.	221 South 9th Street	New Construction	Completed	09/20/04	03/08/05	03/22/05	07/30/05	\$200,000	\$191,898	\$20,100	\$200,000
019-B	CCC Properties, LLLP	310 South 5th Street	Purchase	Completed	08/25/05	09/13/05	09/21/05	07/01/06	\$168,000	\$298,372	\$410,400	\$450,000
020-B	American Bank Center	320 North 4th Street	Rehabilitation	Completed	09/21/05	09/27/05	10/04/05	08/01/09	\$3,100,000	\$2,301,478	\$809,500	\$2,000,000
021-B	Foot Care Associates PC	310 South 5th Street	Lease	Completed	01/12/06	01/24/06	02/03/05	04/01/06	N/A	N/A	N/A	N/A
022-B	Dentyne, Inc. (Bakke & Roller)	310 South 5th Street	Lease	Completed	01/12/06	01/24/06	02/03/05	03/13/06	N/A	N/A	N/A	N/A
023-B	Duemelands Properties, LLLP	302 South 3rd Street	Purchase	Completed	01/12/06	02/14/06	02/16/06	12/01/06	\$190,900	\$227,295	\$312,700	\$345,000
024-B	Duemelands Properties, LLLP	312 South 3rd Street	New Construction	Completed	01/12/06	02/14/06	02/16/06	12/01/06	\$215,223	\$233,855	\$0	\$250,000
025-B	Makoché Media, LLC	208 North 4th Street	Purchase	Completed	01/12/06	02/14/06	02/16/06	12/27/07	\$71,612	\$91,672	\$247,000	\$320,000
026-B	River Q, LLC	312 South 3rd Street	Lease	Completed	04/13/06	04/25/06	05/05/06	12/04/06	N/A	N/A	N/A	N/A
027-B	Gem Group LLC	412 East Main Avenue	Rehabilitation	Completed	05/23/06	05/23/06	05/30/06	10/20/06	\$40,000	\$50,292	\$47,800	\$75,000
028-B	Heartland Mortgage Company	412 East Main Avenue	Lease	Completed	05/23/06	05/23/06	05/30/06	07/01/06	N/A	N/A	N/A	N/A
029-B	Bismarck MSA dba Verizon Wireless	302 South 3rd Street	Lease	Completed	07/24/06	07/25/06	08/02/06	09/14/06	N/A	N/A	N/A	N/A
030-B	Main Avenue Properties, LLC	122 East Main Avenue	New Construction	Completed	10/09/06	10/10/06	12/05/06	12/17/07	\$3,020,590	\$2,370,152	\$0	\$3,200,000
031-B	Dakota Office Building, LLC	300 North 4th Street	Purchase	Completed	02/05/07	02/13/07	02/20/07	01/30/08	\$250,000	\$407,003	\$1,095,900	\$1,400,000
032-B	American Legal Services PC	521 East Main Avenue	Lease	Completed	04/02/07	04/10/07	04/19/07	08/01/07	N/A	N/A	N/A	N/A
033-B	Internet Design & Consulting	521 East Main Avenue	Lease	Completed	04/02/07	04/10/07	04/24/07	08/01/07	N/A	N/A	N/A	N/A
034-B	Larson Latham Heutle LLP	521 East Main Avenue	Lease	Completed	05/14/07	05/22/07	06/08/07	07/01/07	N/A	N/A	N/A	N/A
035-B	Retirement Consulting LLC	521 East Main Avenue	Lease	Completed	05/14/07	05/22/07	06/08/07	07/01/07	N/A	N/A	N/A	N/A
036-B	Jason Kirchmeier & Associates	501 East Main Avenue	Lease	Completed	06/20/07	06/26/07	07/11/07	08/01/07	N/A	N/A	N/A	N/A
037-B	Roger Koski & Associates	501 East Main Avenue	Lease	Completed	06/20/07	06/26/07	07/11/07	08/01/07	N/A	N/A	N/A	N/A
038-B	Melvie Financial Planning	501 East Main Avenue	Lease	Completed	06/20/07	06/26/07	07/11/07	08/01/07	N/A	N/A	N/A	N/A
039-B	Westgard Financial Services	501 East Main Avenue	Lease	Completed	06/20/07	06/26/07	07/11/07	08/01/07	N/A	N/A	N/A	N/A
040-B	Rainmaker Gusto Ventures, LLC	116 North 5th Street	Purchase w/ Improve	Completed	09/04/07	09/11/07	10/30/07	05/21/08	\$137,500	\$142,050	\$166,800	\$300,000
041-B	The Rainmaker Group, Inc.	116 North 5th Street	Lease	Completed	11/14/07	12/18/07	12/27/07	06/12/08	N/A	N/A	N/A	N/A
044-B	Rick & Theresa Keimele	413 East Broadway Avenue	Rehabilitation	Completed	11/14/07	12/18/07	01/11/08	10/01/08	\$136,836	\$176,955	\$184,400	\$263,500
045-B	Centennial Plaza, LLC	116 North 4th Street	Purchase	Completed	12/05/07	12/18/07	01/22/08	01/29/09	\$238,000	\$167,894	\$803,100	\$1,047,600
046-B	Westley's Inc.	423 East Broadway Avenue	Lease	Completed	02/21/08	03/11/08	03/19/08	07/14/08	N/A	N/A	N/A	N/A
047-B	Depot Associates	401 East Main Avenue	Rehabilitation	Completed	04/18/08	05/13/08	05/28/08	07/01/09	\$200,000	\$243,344	\$372,300	\$600,000
048-B	FV Restaurant, Inc.	401/411 East Main Avenue	Lease	Completed	04/18/08	05/13/08	05/28/08	06/27/08	N/A	N/A	N/A	N/A
049-B	T. Casey Cashman	523 North 1st Street	Rehabilitation	Completed	05/12/08	05/27/08	06/12/08	12/15/08	\$25,000	\$23,375	\$103,100	\$130,000
050-B	Starion Financial	333 North 4th Street	Rehabilitation	Completed	05/12/08	05/27/08	06/12/08	12/01/09	\$2,500,000	\$3,193,260	\$1,154,600	\$2,654,600
052-B	Mark Benesh & Associates/Prudential	521 East Main Avenue	Lease	Completed	10/08/08	10/22/08	11/04/08	04/01/09	N/A	N/A	N/A	N/A
053-B	CIG Investments, LLP	408 East Main Avenue	Rehabilitation	Completed	03/11/09	03/24/09	04/21/09	10/21/09	\$258,720	\$199,620	\$80,700	\$420,000
054-B	RC Properties, LLLP	800 East Sweet Avenue	Rehabilitation	Completed	05/13/09	05/26/09	06/03/09	01/20/11	\$2,145,500	\$1,335,670	\$576,100	\$1,900,000
055-B	Blarney Stone Pub, LLC	408 East Main Avenue	Lease	Completed	06/10/09	06/23/09	07/07/09	10/01/09	N/A	N/A	N/A	N/A
056-B	Cavalier Homes, Inc.	408 East Main Avenue	Lease	Completed	06/10/09	06/23/09	07/07/09	10/15/09	N/A	N/A	N/A	N/A
057-B	Jim Poolman Consulting, Inc.	408 East Main Avenue	Lease	Completed	06/10/09	06/23/09	07/07/09	09/05/09	N/A	N/A	N/A	N/A
058-B	TFRE, LLC	120/124 North 4th Street	Purchase w/ Improve	Completed	06/10/09	06/23/09	06/25/09	11/01/10	\$245,284	\$246,603	\$231,100	\$350,000
060-B	SRSSM Partnership	122 East Broadway Avenue	Purchase w/ Improve	Completed	10/14/09	10/27/09	11/25/09	06/17/10	\$727,000	\$620,109	\$437,680	\$843,500
061-B	Sheldon A. Smith, P.C.	123 East Broadway Avenue	Lease	Completed	11/12/09	11/24/09	12/03/09	06/21/10	N/A	N/A	N/A	N/A
062-B	Randall J. Bakke, P.C.	124 East Broadway Avenue	Lease	Completed	11/12/09	11/24/09	12/03/09	06/21/10	N/A	N/A	N/A	N/A
063-B	Scott K. Porsborg, P.C.	125 East Broadway Avenue	Lease	Completed	11/12/09	11/24/09	12/03/09	06/21/10	N/A	N/A	N/A	N/A
064-B	Mitchell D. Armstrong, P.C.	126 East Broadway Avenue	Lease	Completed	11/12/09	11/24/09	12/03/09	06/21/10	N/A	N/A	N/A	N/A
065-B	Suzanne M. Schweigert, P.C.	122 East Broadway Avenue	Lease	Completed	11/12/09	11/24/09	12/03/09	07/01/10	N/A	N/A	N/A	N/A
066-B	Kranzler Kingsley Communications, LTD	501 East Main Avenue	Lease	Completed	12/09/09	12/22/09	01/10/10	07/16/10	\$180,000	\$295,896	N/A	N/A

BISMARCK RENAISSANCE ZONE PROGRAM - PROJECT STATUS

State ID	Applicant	Street Address	Project Type	Status	RZA Hearing	Commission Review	State Approval	Completion Date	Proposed Investment	Verified Actual Investment	Initial Building Value	Estimated Building Value w/Investment
067-B	IRET Properties, LP	715 East Broadway Avenue	Rehabilitation	Completed	12/09/09	12/22/09	01/10/10	09/08/10	\$1,136,650	\$837,783	\$1,251,000	\$1,818,000
068-B	J & J Smith Property Management, LLC	115 North 4th Street	Purchase w/ Improve	Completed	01/13/10	01/26/10	02/12/10	10/25/10	\$120,000	\$161,746	\$294,400	\$437,000
069-B	Jimmy John's	301 South 3rd Street	Lease	Completed	02/10/10	02/23/10	03/02/10	07/13/10	\$75,000	\$140,000	N/A	N/A
070-B	J2 Studio Architecture + Design	521 East Main Avenue	Lease	Completed	02/10/10	02/23/10	03/02/10	03/11/10	N/A	N/A	N/A	N/A
071-B	JS Bridal, LLC	115 North 4th Street	Lease	Completed	06/09/10	06/22/10	07/02/10	11/01/10	N/A	N/A	N/A	N/A
072-B	Toasted Frog West, LLC	124 North 4th Street	Lease	Completed	10/19/10	10/26/10	11/10/10	12/01/10	N/A	N/A	N/A	N/A
073-B	A.L. Brend, DDS	207 East Front Avenue	Lease	Completed	10/13/10	10/26/10	11/10/10	10/24/11	N/A	N/A	N/A	N/A
074-B	Magi-Touch Carpet & Furniture, Inc	800 East Sweet Avenue	Lease	Completed	10/19/10	10/26/10	11/10/10	02/01/11	N/A	N/A	N/A	N/A
075-B	American Bank Center	401 North 4th Street	New Construction	Completed	10/19/10	10/26/10	11/10/10	10/15/12	\$3,200,000	\$3,046,296	\$125,000	\$3,500,000
076-B	Spaces, Inc.	122 East Main Avenue	Lease	Completed	01/12/11	01/25/11	02/07/11	02/21/11	N/A	N/A	N/A	N/A
077-B	Aimee C. Reidy	306 South 10th Street	Rehabilitation	Completed	03/09/11	03/22/11	04/17/11	08/24/11	\$20,000	\$45,433	\$68,200	\$120,000
080-B	Pine Properties, LLC	100 West Broadway Avenue	New Construction	Completed	06/08/11	06/28/11	08/10/11	02/01/15	\$27,000,000	\$23,947,483	\$175,000	\$23,500,000
081-B	Gulch II, LLC (fka HST, LLC)	506/510 East Main Avenue	Rehabilitation	Completed	07/12/11	07/26/11	08/10/11	01/15/14	\$3,100,000	\$3,535,146	\$243,500	\$3,000,000
082-B	Daymarck, LLC	521 East Main Avenue	Lease	Completed	07/12/11	07/26/11	08/10/11	11/07/13	N/A	N/A	N/A	N/A
083-B	JLB-BIS, Inc.	217 North 3rd Street	Rehabilitation	Completed	02/21/12	02/28/12	03/12/12	11/15/12	\$350,000	\$569,954	\$113,500	\$265,000
084-B	Broadway Centre, LLC	100 West Broadway Avenue	Lease	Completed	02/21/12	02/28/12	03/12/12	07/31/14	N/A	N/A	N/A	N/A
085-B	Pine Properties, LLC	100 West Broadway Avenue	Lease	Completed	02/21/12	03/27/12	05/14/12	07/31/14	N/A	N/A	N/A	N/A
086-B	Pine Investment Company, LLC	100 West Broadway Avenue	Lease	Completed	02/21/12	03/27/12	05/14/12	07/31/14	N/A	N/A	N/A	N/A
087-B	Pine Enterprises, LLC	100 West Broadway Avenue	Lease	Completed	02/21/12	03/27/12	05/14/12	07/31/14	N/A	N/A	N/A	N/A
088-B	Pine Petroleum, Inc.	100 West Broadway Avenue	Lease	Completed	02/21/12	03/27/12	05/14/12	07/31/14	N/A	N/A	N/A	N/A
089-B	Pine Oil Company	100 West Broadway Avenue	Lease	Completed	02/21/12	03/27/12	05/14/12	07/31/14	N/A	N/A	N/A	N/A
090-B	Kenneth Clark and Dave Clark	106 East Thayer Avenue	Rehabilitation	Completed	07/17/12	07/24/12	07/26/12	02/07/13	\$89,000	\$95,402	\$117,800	\$197,000
091-B	Bread Poets Baking Company, LLC	106 East Thayer Avenue	Lease	Completed	07/17/12	07/24/12	07/26/12	02/07/13	N/A	N/A	N/A	N/A
092-B	Obermiller Nelson Engineering	116 North 5th Street	Lease	Completed	08/21/12	08/28/12	08/29/12	09/01/12	N/A	N/A	N/A	N/A
095-B	Hump Back Sally's, LLC	510 East Main Avenue	Lease	Completed	11/20/12	11/27/12	01/09/13	01/01/15	N/A	N/A	N/A	N/A
096-B	Faass Lavidia, LLC	510 East Main Avenue	Lease	Completed	01/15/13	01/22/13	02/21/13	09/01/13	N/A	N/A	N/A	N/A
097-B	J&G, Inc dba Red Wing Shoes	529 East Broadway Avenue	Lease	Completed	06/18/13	06/25/13	06/27/13	10/01/13	\$73,996	\$73,514	N/A	N/A
098-B	Skjonsby Unlimited, Inc.	222 West Broadway Avenue	Rehabilitation	Completed	06/18/13	06/25/13	06/27/13	12/20/13	\$72,421	\$93,607	\$41,300	\$90,000
099-B	Arikota, LP (United Printing)	306 South 1st Street	New Construction	Completed	06/18/13	06/25/13	09/18/13	11/17/17	\$3,000,000	\$3,166,484	\$0	\$2,000,000
100-B	Langan Engineering & Environmental	401 East Broadway Avenue	Lease	Completed	08/20/13	08/27/13	01/14/14	05/16/14	N/A	N/A	N/A	N/A
101-B	Kadlec Enterprises, LLC	307 North 3rd Street	Rehabilitation	Completed	09/17/13	09/24/13	09/25/13	06/14/14	\$490,051	\$412,637	\$212,400	\$550,000
102-B	Fireflour, LLC	111 North 5th Street	Lease	Completed	09/17/13	09/24/13	09/25/13	10/23/13	\$28,500	\$35,814	N/A	N/A
103-B	Norma Apartments, LLP	215 North 3rd Street	Rehabilitation	Completed	10/15/13	10/22/13	11/15/13	03/03/16	\$704,226	\$859,156	\$418,700	\$450,000
104-B	CC's Physical Therapy, LLC	100 West Broadway Avenue	Lease	Completed	03/18/14	03/26/14	04/02/14	12/10/14	N/A	N/A	N/A	N/A
105-B	Pure Skin, LLC	100 West Broadway Avenue	Lease	Completed	04/15/14	04/22/14	05/29/14	12/12/14	N/A	N/A	N/A	N/A
106-B	Broadway Centre Salon & Spa, Inc.	100 West Broadway Avenue	Lease	Completed	04/15/14	04/22/14	05/29/14	12/04/14	N/A	N/A	N/A	N/A
107-B	Lucky Ducks ND, LLC	307 North 3rd Street	Lease	Completed	05/20/14	05/27/14	05/28/14	06/15/14	N/A	N/A	N/A	N/A
108-B	George Yineman/Bismarck Realty Co.	113 South 5th Street	Lease	Completed	10/22/14	10/28/14	11/06/14	01/01/15	\$17,100	\$20,365	N/A	N/A
109-B	William F. Cleary	100 West Broadway Avenue, Suite 308	Primary Residential	Completed	11/18/14	11/25/14	12/15/14	12/17/14	N/A	N/A	N/A	N/A
110-B	Gulch Holdings II, LLC	514 East Main Avenue	Purchase w/ Improve	Completed	01/20/15	01/27/15	03/08/14	02/11/16	\$246,035	\$258,513	\$190,300	\$400,000
111-B	Juniper, LLC	315 East Broadway Avenue	Lease	Completed	02/17/15	02/24/15	03/27/15	09/24/15	N/A	N/A	N/A	N/A
112-B	Terra Nomad, LLC	514 East Main Avenue	Lease	Completed	03/17/15	03/24/15	04/20/15	06/30/15	N/A	N/A	N/A	N/A
113-B	Leon 'Curly' Schoch	100 West Broadway Avenue, Suite 311	Primary Residential	Completed	04/30/15	05/12/15	06/03/15	06/10/15	N/A	N/A	N/A	N/A
114-B	The Barber's Wife, LLC	116 North 5th Street	Lease	Completed	04/30/15	05/12/15	07/20/15	07/23/15	N/A	N/A	N/A	N/A
115-B	Rick and Lori Lee	100 West Broadway Avenue, Suite 318	Primary Residential	Completed	05/19/15	05/26/15	06/30/15	07/01/15	N/A	N/A	N/A	N/A
116-B	Kevin D. Reisenauer	100 West Broadway Avenue, Suite 309	Primary Residential	Completed	04/30/15	05/12/15	08/11/15	08/11/15	N/A	N/A	N/A	N/A
117-B	100 West Main, LP	100 West Main Avenue	New Construction	Completed	09/15/15	09/22/15	11/23/15	02/02/18	\$5,206,732	\$5,677,613	\$20,000	\$3,000,000
118-B	Glasser Images, LLC	510 East Main Avenue	Lease	Completed	11/17/15	11/24/15	04/25/16	04/25/16	N/A	N/A	N/A	N/A
119-B	River Road Partners, LLC	212 East Main Avenue	Purchase w/ Improve	Completed	12/15/15	12/22/15	02/11/16	08/01/18	\$100,000	\$125,140	\$130,200	\$360,000
120-B	The Starving Rooster, LLC	512 East Main Avenue	Lease	Completed	06/21/16	06/28/16	07/20/16	03/31/17	N/A	N/A	N/A	N/A
121-B	Steven and Carl Hall	100 West Broadway Avenue, Suite 310	Primary Residential	Completed	10/18/16	10/25/16	11/16/16	11/16/16	N/A	N/A	N/A	N/A
122-B	NoodleZip	208 East Main Avenue	Lease	Completed	02/09/17	02/28/17	03/17/17	07/21/17	\$62,000	\$63,950	N/A	N/A
123-B	Mark Ruhland	101 West Broadway Avenue, Suite 302	Primary Residential	Completed	06/08/17	06/27/17	08/01/17	08/01/17	N/A	N/A	N/A	N/A
124-B	701 Roots LLC	201 West Main Avenue	Rehabilitation	Completed	07/13/17	07/25/17	08/02/17	08/02/18	\$600,000	\$646,351	\$827,600	\$1,427,600
125-B	Active Life Chiropractic, PC	201 West Main Avenue	Lease	Completed	07/13/17	07/25/17	08/02/17	08/02/18	N/A	N/A	N/A	N/A
126-B	Harvester Truck Shop, LLC	122 North Mandan Street	Rehabilitation	Completed	08/10/17	08/22/17	08/28/17	08/29/18	\$590,000	\$633,413	\$349,400	\$1,000,000
127-B	Proximal 50, Inc	122 North Mandan Street	Lease	Completed	08/10/17	08/22/17	08/28/17	08/29/18	N/A	N/A	N/A	N/A
128-B	Traci and Bruce Maragos	100 West Broadway Avenue, Suite 306	Primary Residential	Completed	04/13/17	04/25/17	09/19/17	09/19/17	N/A	N/A	N/A	N/A
129-B	Lester and Patricia Neff	102 West Broadway Avenue, Suite 320	Primary Residential	Completed	06/08/17	06/27/17	09/26/17	09/26/17	N/A	N/A	N/A	N/A
130-B	Butterhorn, Inc	210 East Main Avenue	Lease	Completed	09/14/17	09/26/17	10/03/17	05/11/18	\$860,000	\$492,641	N/A	N/A
131-B	Advanced Skin Support, LLC	401 East Broadway Avenue	Lease	Completed	09/14/17	09/26/17	10/18/17	01/12/18	N/A	N/A	N/A	N/A

BISMARCK RENAISSANCE ZONE PROGRAM - PROJECT STATUS

State ID	Applicant	Street Address	Project Type	Status	RZA Hearing	Commission Review	State Approval	Completion Date	Proposed Investment	Verified Actual Investment	Initial Building Value	Estimated Building Value w/Investment
132-B	Newgen 1, LLC	112 North 4th Street	Purchase w/ Improve	Completed	10/12/17	10/24/17	10/30/17	03/03/20	\$127,700	\$113,948	\$220,400	\$350,000
133-B	Boutique Twenty-Three, LLC	201 West Main Avenue	Lease	Completed	10/12/17	10/24/17	10/30/17	08/11/18	N/A	N/A	N/A	N/A
134-B	The Barbers Wife, LLC	401 East Broadway Avenue	Lease	Completed	11/09/17	11/27/17	12/04/17	08/07/18	N/A	N/A	N/A	N/A
135-B	Anima Cucina, LLC	101 North 5th Street	Lease	Completed	12/14/17	12/26/17	01/12/18	10/30/18	N/A	N/A	N/A	N/A
136-B	Invision Property, LLP	815 East Main Avenue	Rehabilitation	Completed	02/08/18	02/27/18	03/07/18	04/26/19	\$968,000	\$999,446	\$426,500	\$1,000,000
137-B	The Craftcade, LLC	405 North 4th Street	Lease	Completed	03/08/18	03/27/18	04/11/18	05/15/19	\$215,000	\$227,267	N/A	N/A
138-B	Soul Haven Studios, LLP	209 West Main Avenue	Lease	Completed	11/08/18	11/27/18	12/05/18	04/26/19	N/A	N/A	N/A	N/A
139-B	Schuett Development, LLC	420 East Main Avenue	Purchase w/ Improve	Completed	11/09/17	12/18/18	12/20/18	11/20/21	\$7,182,725	\$10,468,601	\$5,509,100	\$7,275,000
140-B	Todd Neff	100 West Broadway Avenue, Suite 316	Primary Residential	Completed	04/11/19	04/23/19	04/26/19	04/26/19	N/A	N/A	N/A	N/A
141-B	630 Main Apartments	630 East Main Avenue	New Construction	Approved	01/10/19	02/26/19	05/01/19		\$8,200,000	\$8,975,086	\$0	\$8,200,000
142-B	Brick Oven Bakery, LLC	112 North 4th Street	Lease	Completed	05/09/19	05/28/19	06/10/19	02/19/20	N/A	N/A	N/A	N/A
143-B	First Street Lofts	215 S 1st Street	New Construction	Completed	06/13/19	06/25/19	06/27/19	06/01/21	\$7,000,000	\$7,365,709	\$186,800	\$7,000,000
144-B	Lander Group/506 Properties, LLC	112-120 E Ave A and 506-510 N 2nd St	New Construction	Approved	02/13/20	02/25/20	03/02/20		\$2,560,000	Pending	\$289,100	\$3,000,000
145-B	Lander Group/The Boutrous Group, LLC	202-220 E Ave A and 500-506 N 3rd St	New Construction	Approved	02/13/20	02/25/20	03/02/20		\$9,150,000	Pending	\$306,100	\$9,500,000
146-B	JJ Hageness Renovation, LLC	418 East Rosser Avenue	Rehabilitation	Approved	05/14/20	05/26/20	06/02/20		\$2,500,000	Pending	\$1,085,700	\$2,500,000
147-B	Transition Florida LLC	114 North 3rd Street	Rehabilitation	Completed	10/08/20	10/27/20	10/29/20	02/02/23	\$780,000	\$1,591,134	\$1,560,000	\$1,800,000
148-B	Dennis and Linda Abel	102 West Broadway Avenue, Suite 307	Primary Residential	Completed	11/12/20	11/24/20	12/02/20	12/04/20	N/A	N/A	N/A	N/A
149-B	JMN Roots, LLC	212 N 2 nd Street	Purchase w/ Improve	Completed	07/08/21	07/27/21	07/30/21	01/19/22	\$125,000	\$167,359	\$190,000	\$250,000
150-B	Freedom Financial Group, LLC	212 N 2 nd Street	Lease	Completed	07/08/21	07/27/21	07/30/21	01/19/22	N/A	N/A	N/A	N/A
151-B	My Happy Place	319 N Mandan Street	Rehabilitation	Completed	02/10/22	02/22/22	02/24/22	02/03/23	\$125,000	\$141,794	\$193,600	\$400,000
152-B	Balerud Rentals, LLC/DDB Rentals, LLC	425 N 5th Street	Rehabilitation	Completed	07/14/22	07/26/22	07/28/22	04/21/23	\$1,000,000	\$1,010,103	\$1,687,500	\$3,200,000
153-B	Quality Title, Inc	425 N 5th Street	Lease	Completed	07/14/22	07/26/22	07/28/22	04/21/23	N/A	N/A	N/A	N/A
									\$106,799,245	\$94,972,386	\$27,964,680	\$113,332,000